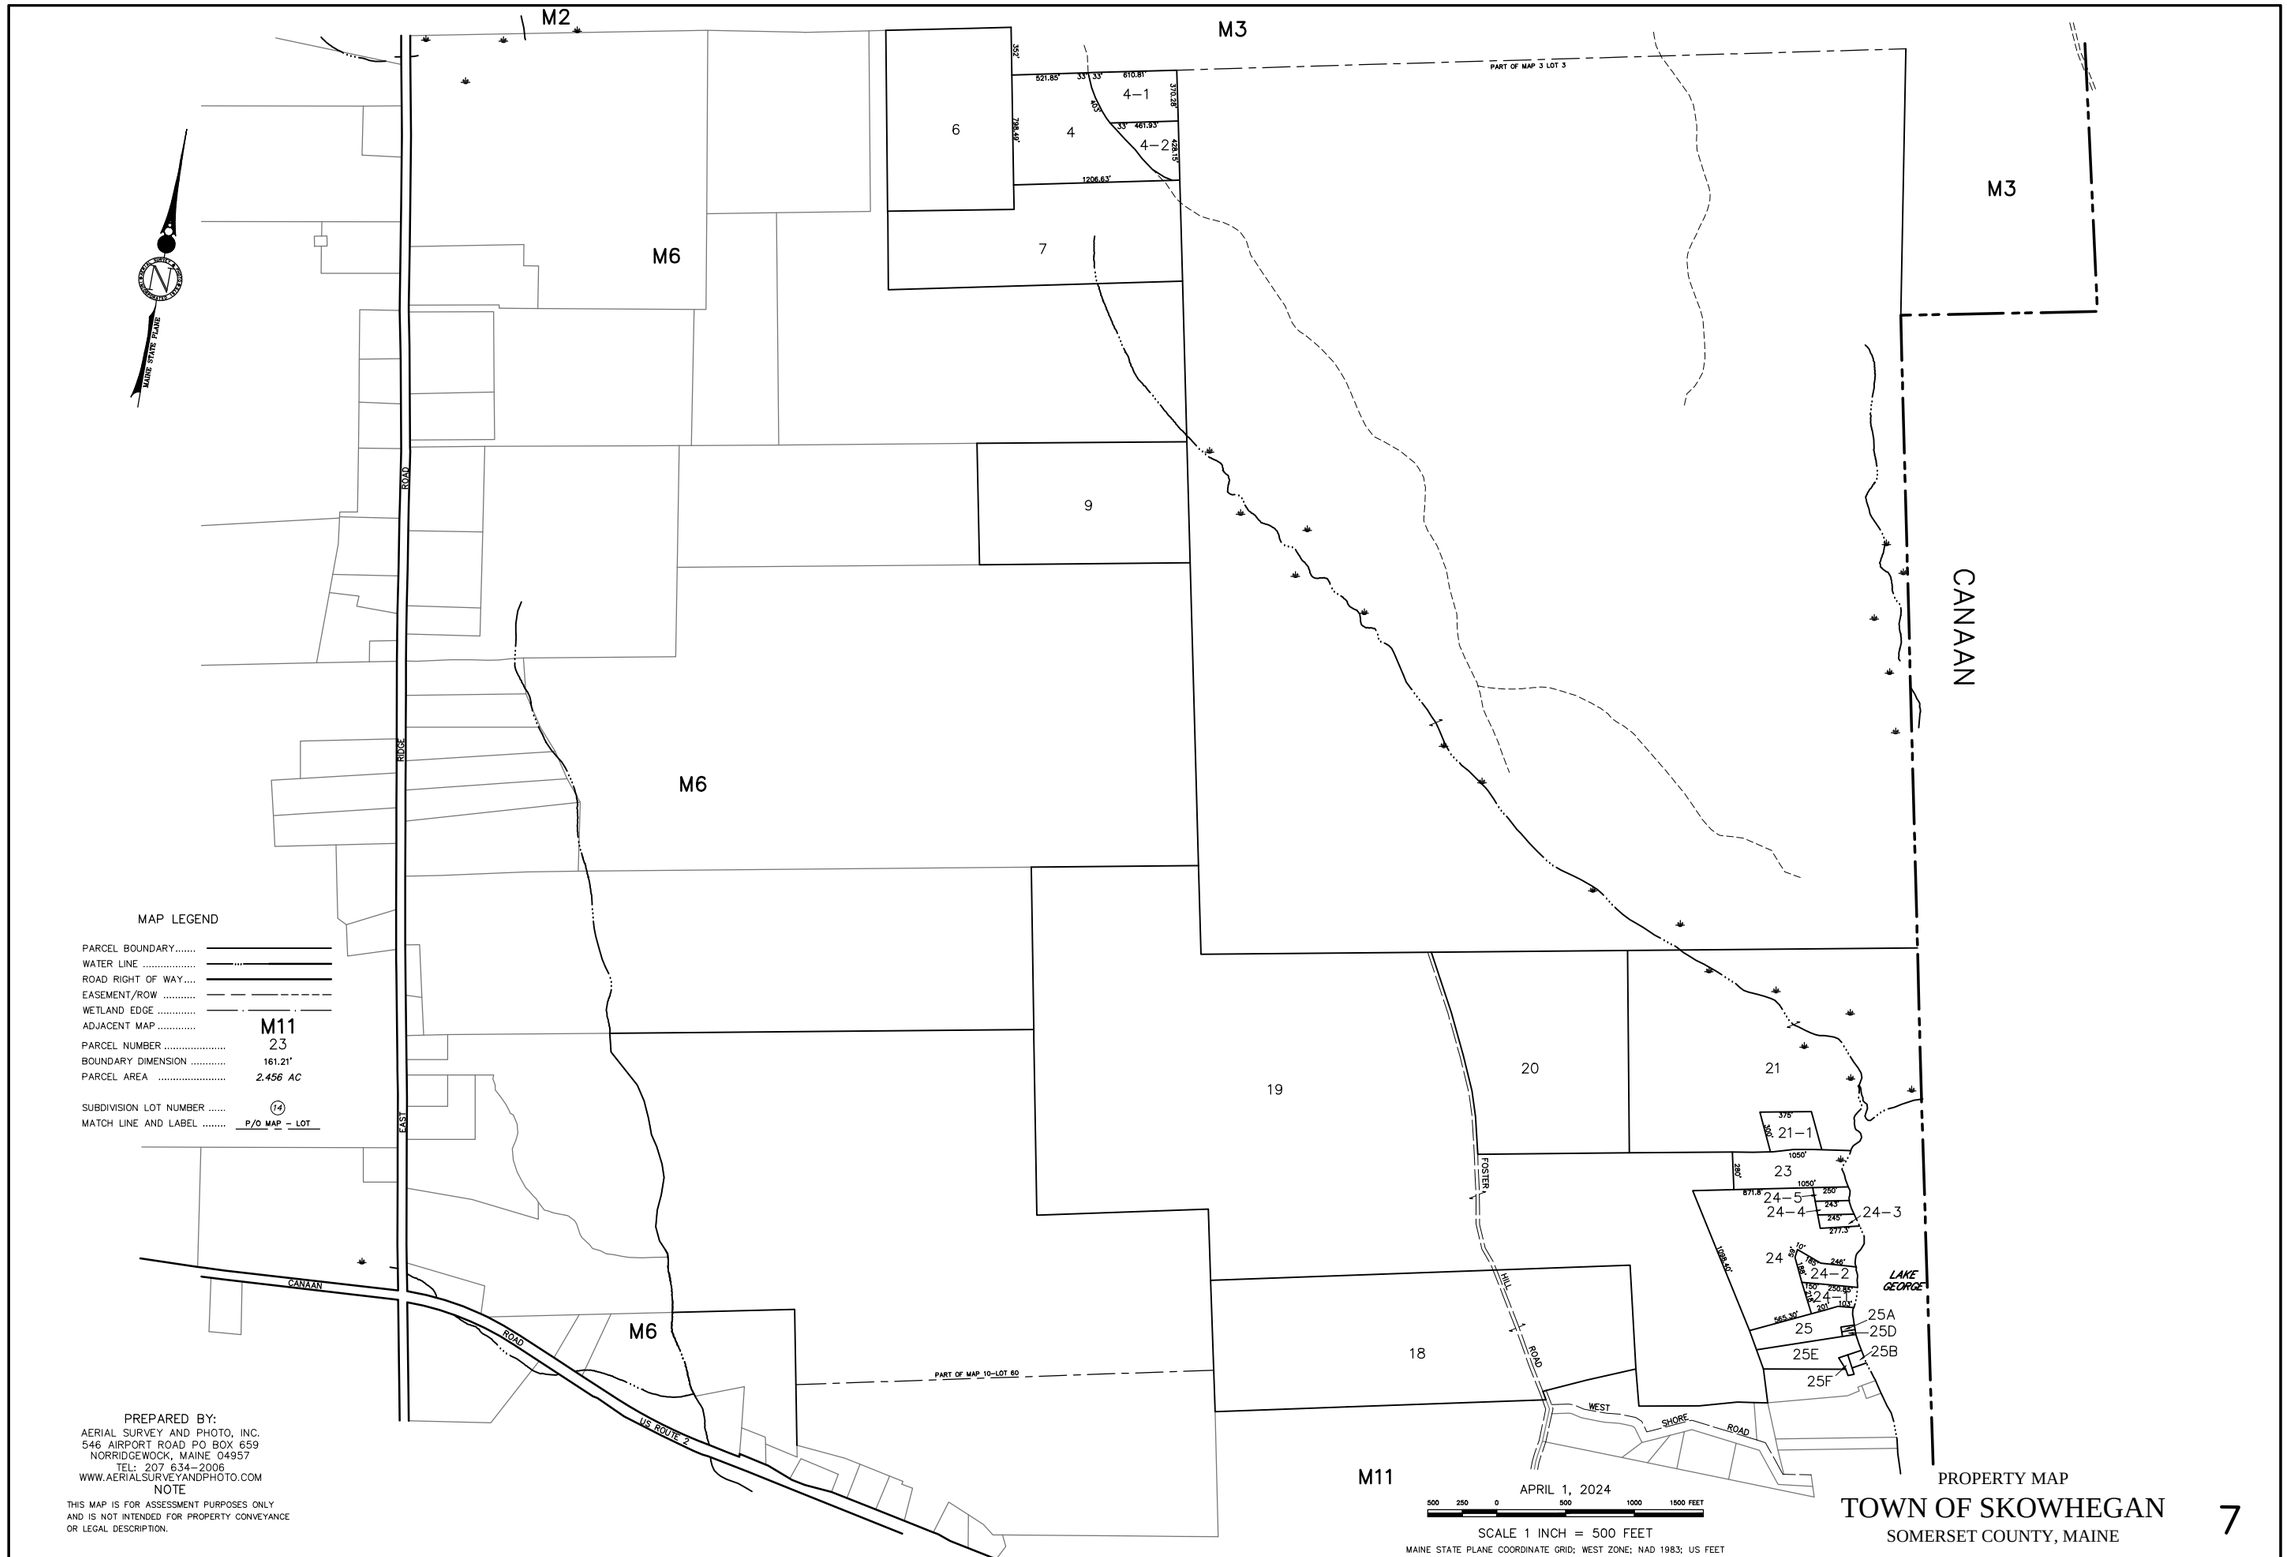
M2
M3
M6
M11
CANAAN
EAST RIDGE ROAD
CANAAN ROAD
US ROUTE 2
FOSTER HILL ROAD
WEST SHORE ROAD
LAKE GEORGE
PART OF MAP 3 LOT 3
PART OF MAP 10-LOT 60
MAINE STATE PLANE
6
4
4-1
4-2
7
9
19
20
21
21-1
23
24-5
24-4
24-3
24
24-2
24-1
25A
25
25D
25E
25B
25F
18
MAP LEGEND
PARCEL BOUNDARY
WATER LINE
ROAD RIGHT OF WAY
EASEMENT/ROW
WETLAND EDGE
ADJACENT MAP M11
PARCEL NUMBER 23
BOUNDARY DIMENSION 161.21'
PARCEL AREA 2.456 AC
SUBDIVISION LOT NUMBER 14
MATCH LINE AND LABEL P/O MAP - LOT
PREPARED BY:
AERIAL SURVEY AND PHOTO, INC.
546 AIRPORT ROAD PO BOX 659
NORRIDGEWOCK, MAINE 04957
TEL: 207 634-2006
WWW.AERIALSURVEYANDPHOTO.COM
NOTE
THIS MAP IS FOR ASSESSMENT PURPOSES ONLY AND IS NOT INTENDED FOR PROPERTY CONVEYANCE OR LEGAL DESCRIPTION.
APRIL 1, 2024
500 250 0 500 1000 1500 FEET
SCALE 1 INCH = 500 FEET
MAINE STATE PLANE COORDINATE GRID; WEST ZONE; NAD 1983; US FEET
PROPERTY MAP
TOWN OF SKOWHEGAN
SOMERSET COUNTY, MAINE